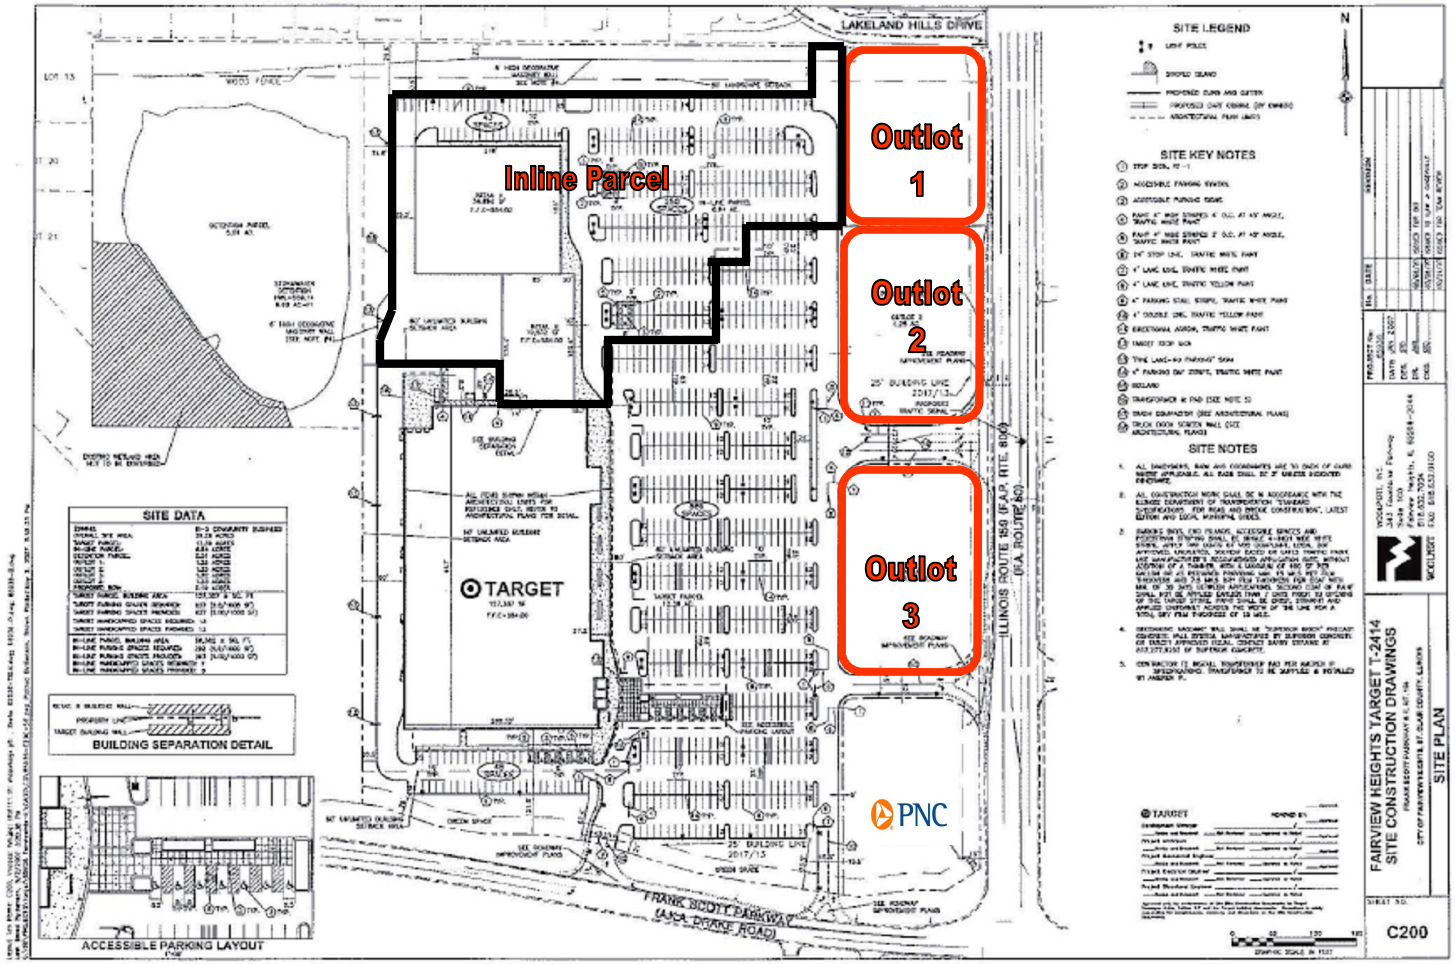
Inline Parcel
Outlot 1
Outlot 2
Outlot 3
TARGET
PNC
LAKELAND HILLS DRIVE
FRANK SCOTT PARKWAY
(AKA DRAKE ROAD)
ILLINOIS ROUTE 159 (F.A.P. RTE. 810)
(F.A. ROUTE 60)
SITE LEGEND
SITE KEY NOTES
SITE NOTES
SITE DATA
BUILDING SEPARATION DETAIL
ACCESSIBLE PARKING LAYOUT
FAIRVIEW HEIGHTS TARGET T-2414
SITE CONSTRUCTION DRAWINGS
SITE PLAN
C200